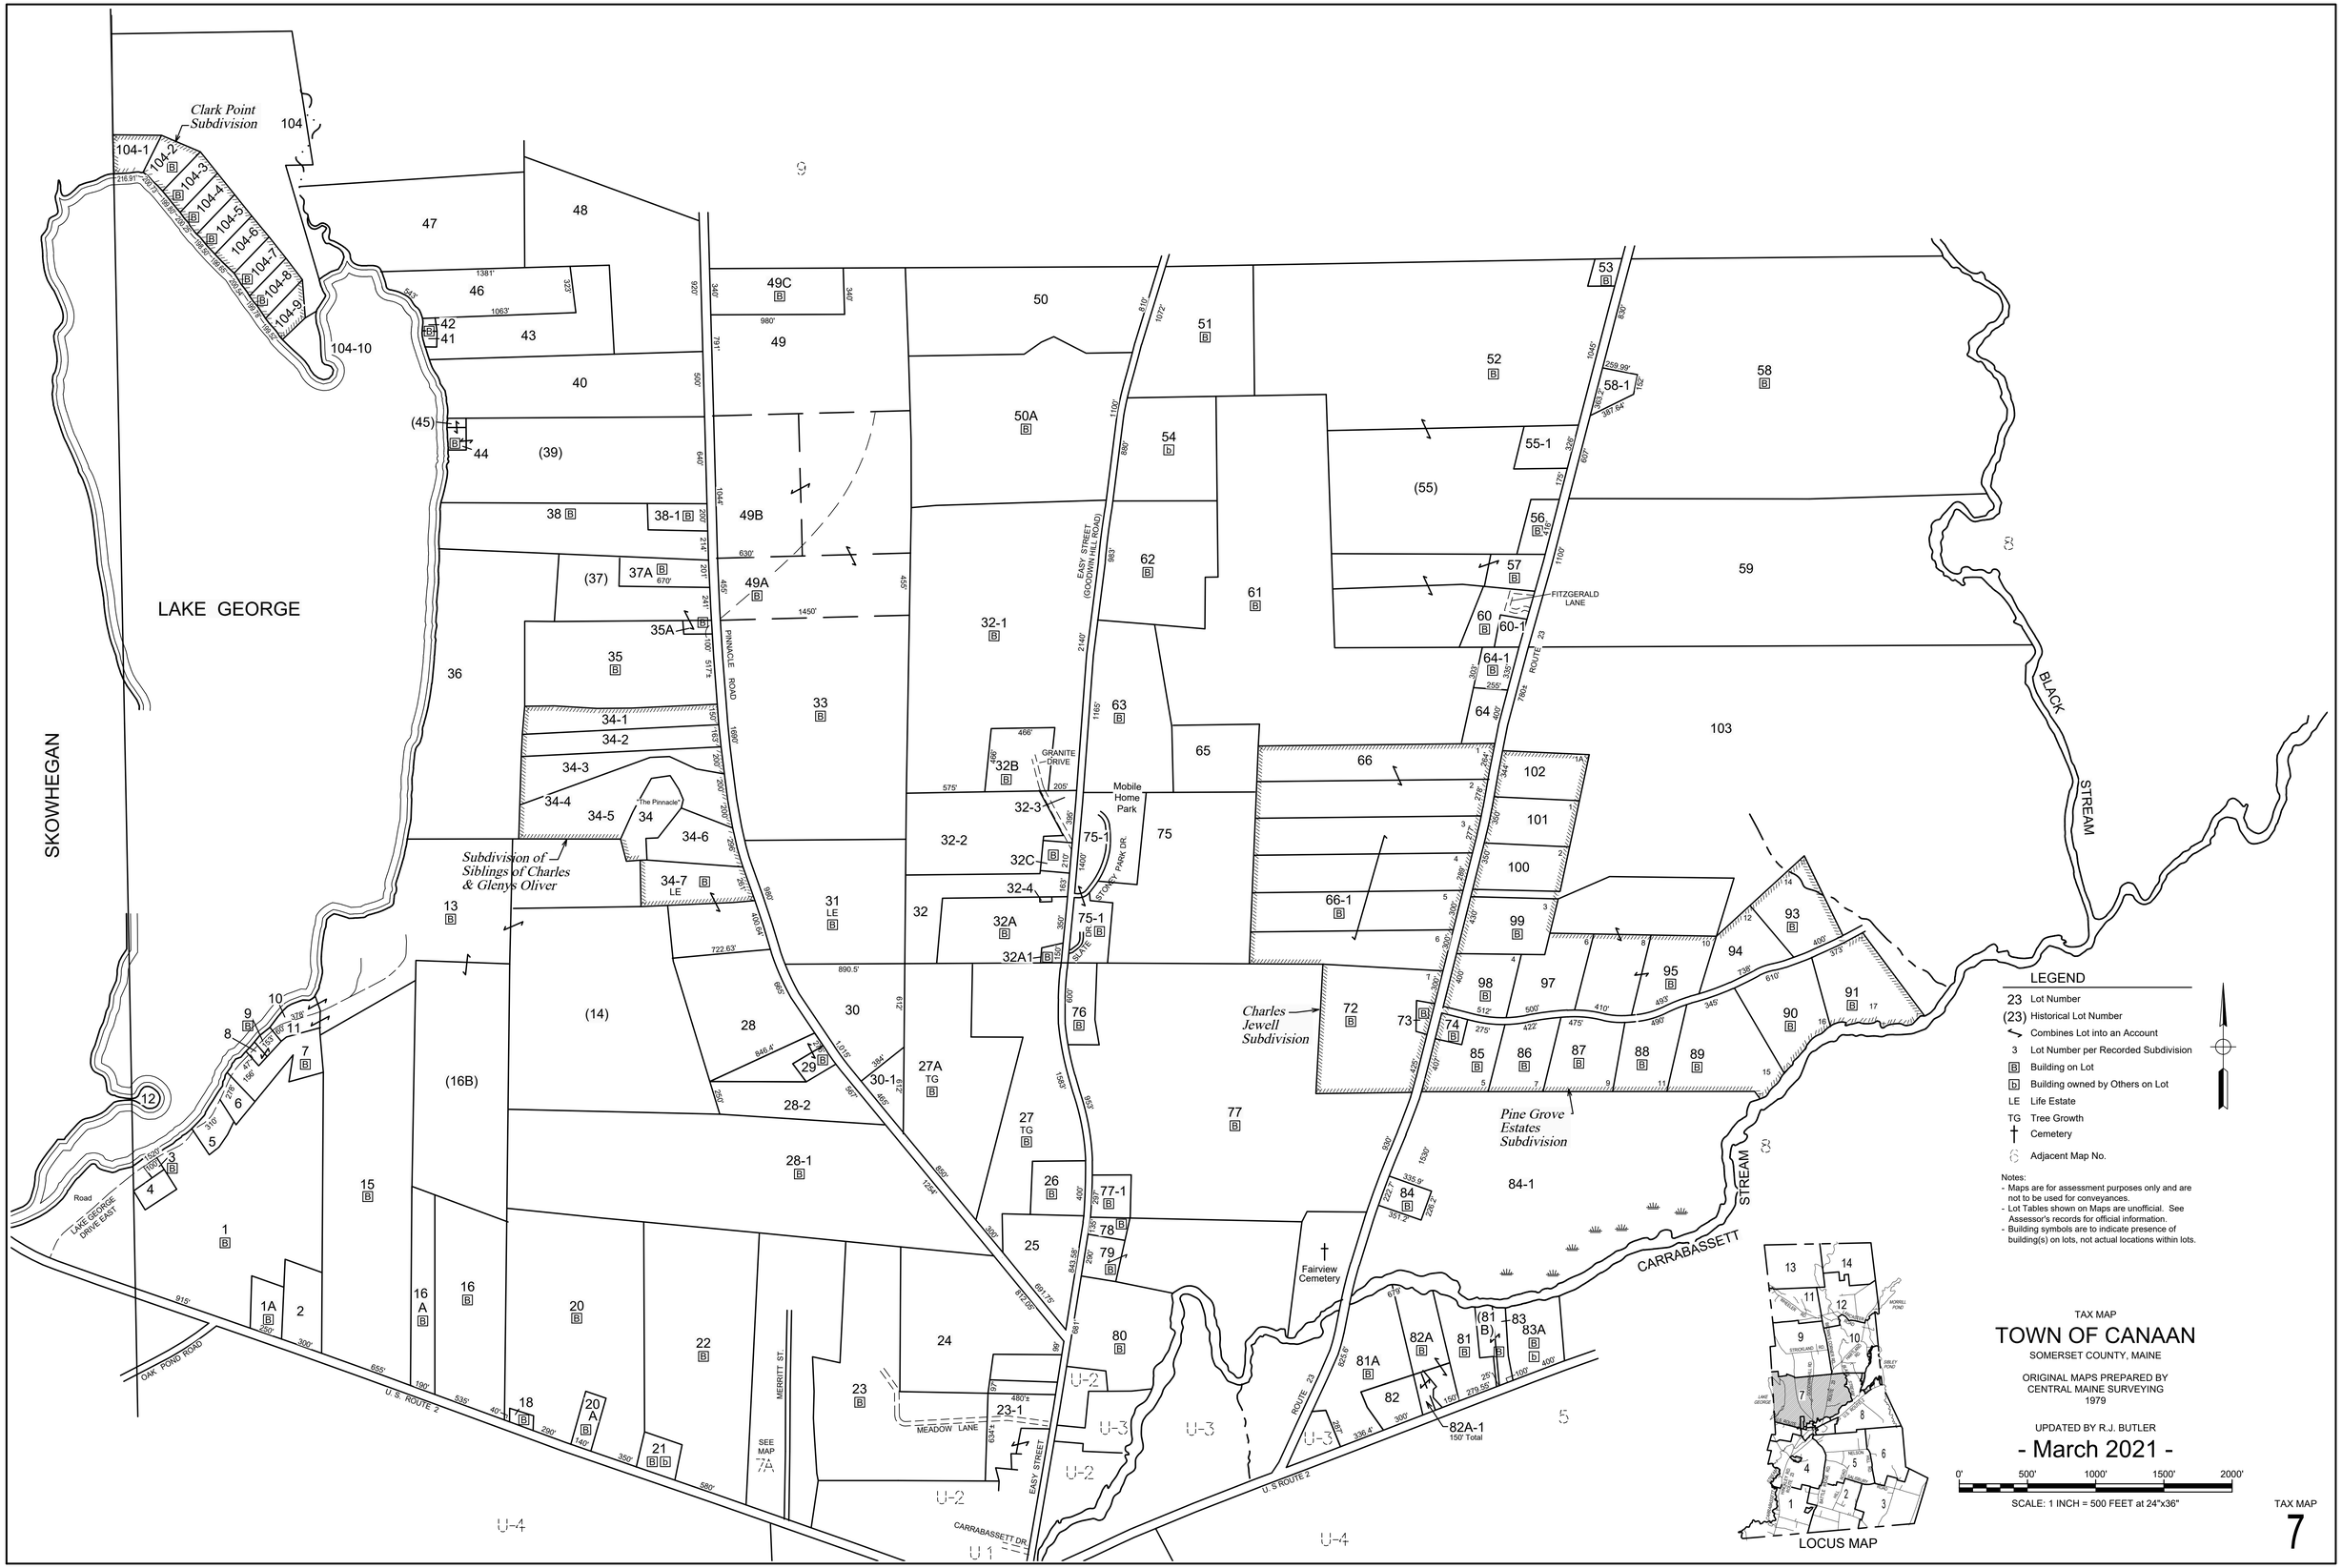

LAKE GEORGE
SKOWHEGAN
Clark Point Subdivision
Subdivision of Siblings of Charles & Glenys Oliver
Charles Jewell Subdivision
Pine Grove Estates Subdivision
Fairview Cemetery
Mobile Home Park
PINNACLE ROAD
EASY STREET (GOODWIN HILL ROAD)
FITZGERALD LANE
GRANITE DRIVE
STONEY PARK DR.
SLATE DR.
MEADOW LANE
CARRABASSETT DR.
MERRITT ST.
OAK POND ROAD
LAKE GEORGE DRIVE EAST
U.S. ROUTE 2
ROUTE 23
BLACK STREAM
CARRABASSETT STREAM
LEGEND
23 Lot Number
(23) Historical Lot Number
Combines Lot into an Account
3 Lot Number per Recorded Subdivision
B Building on Lot
b Building owned by Others on Lot
LE Life Estate
TG Tree Growth
Cemetery
6 Adjacent Map No.
Notes:
- Maps are for assessment purposes only and are not to be used for conveyances.
- Lot Tables shown on Maps are unofficial. See Assessor's records for official information.
- Building symbols are to indicate presence of building(s) on lots, not actual locations within lots.
TAX MAP
TOWN OF CANAAN
SOMERSET COUNTY, MAINE
ORIGINAL MAPS PREPARED BY CENTRAL MAINE SURVEYING 1979
UPDATED BY R.J. BUTLER
- March 2021 -
0' 500' 1000' 1500' 2000'
SCALE: 1 INCH = 500 FEET at 24"x36"
LOCUS MAP
TAX MAP
7